VECTORWORKS EDUCATIONAL VERSION

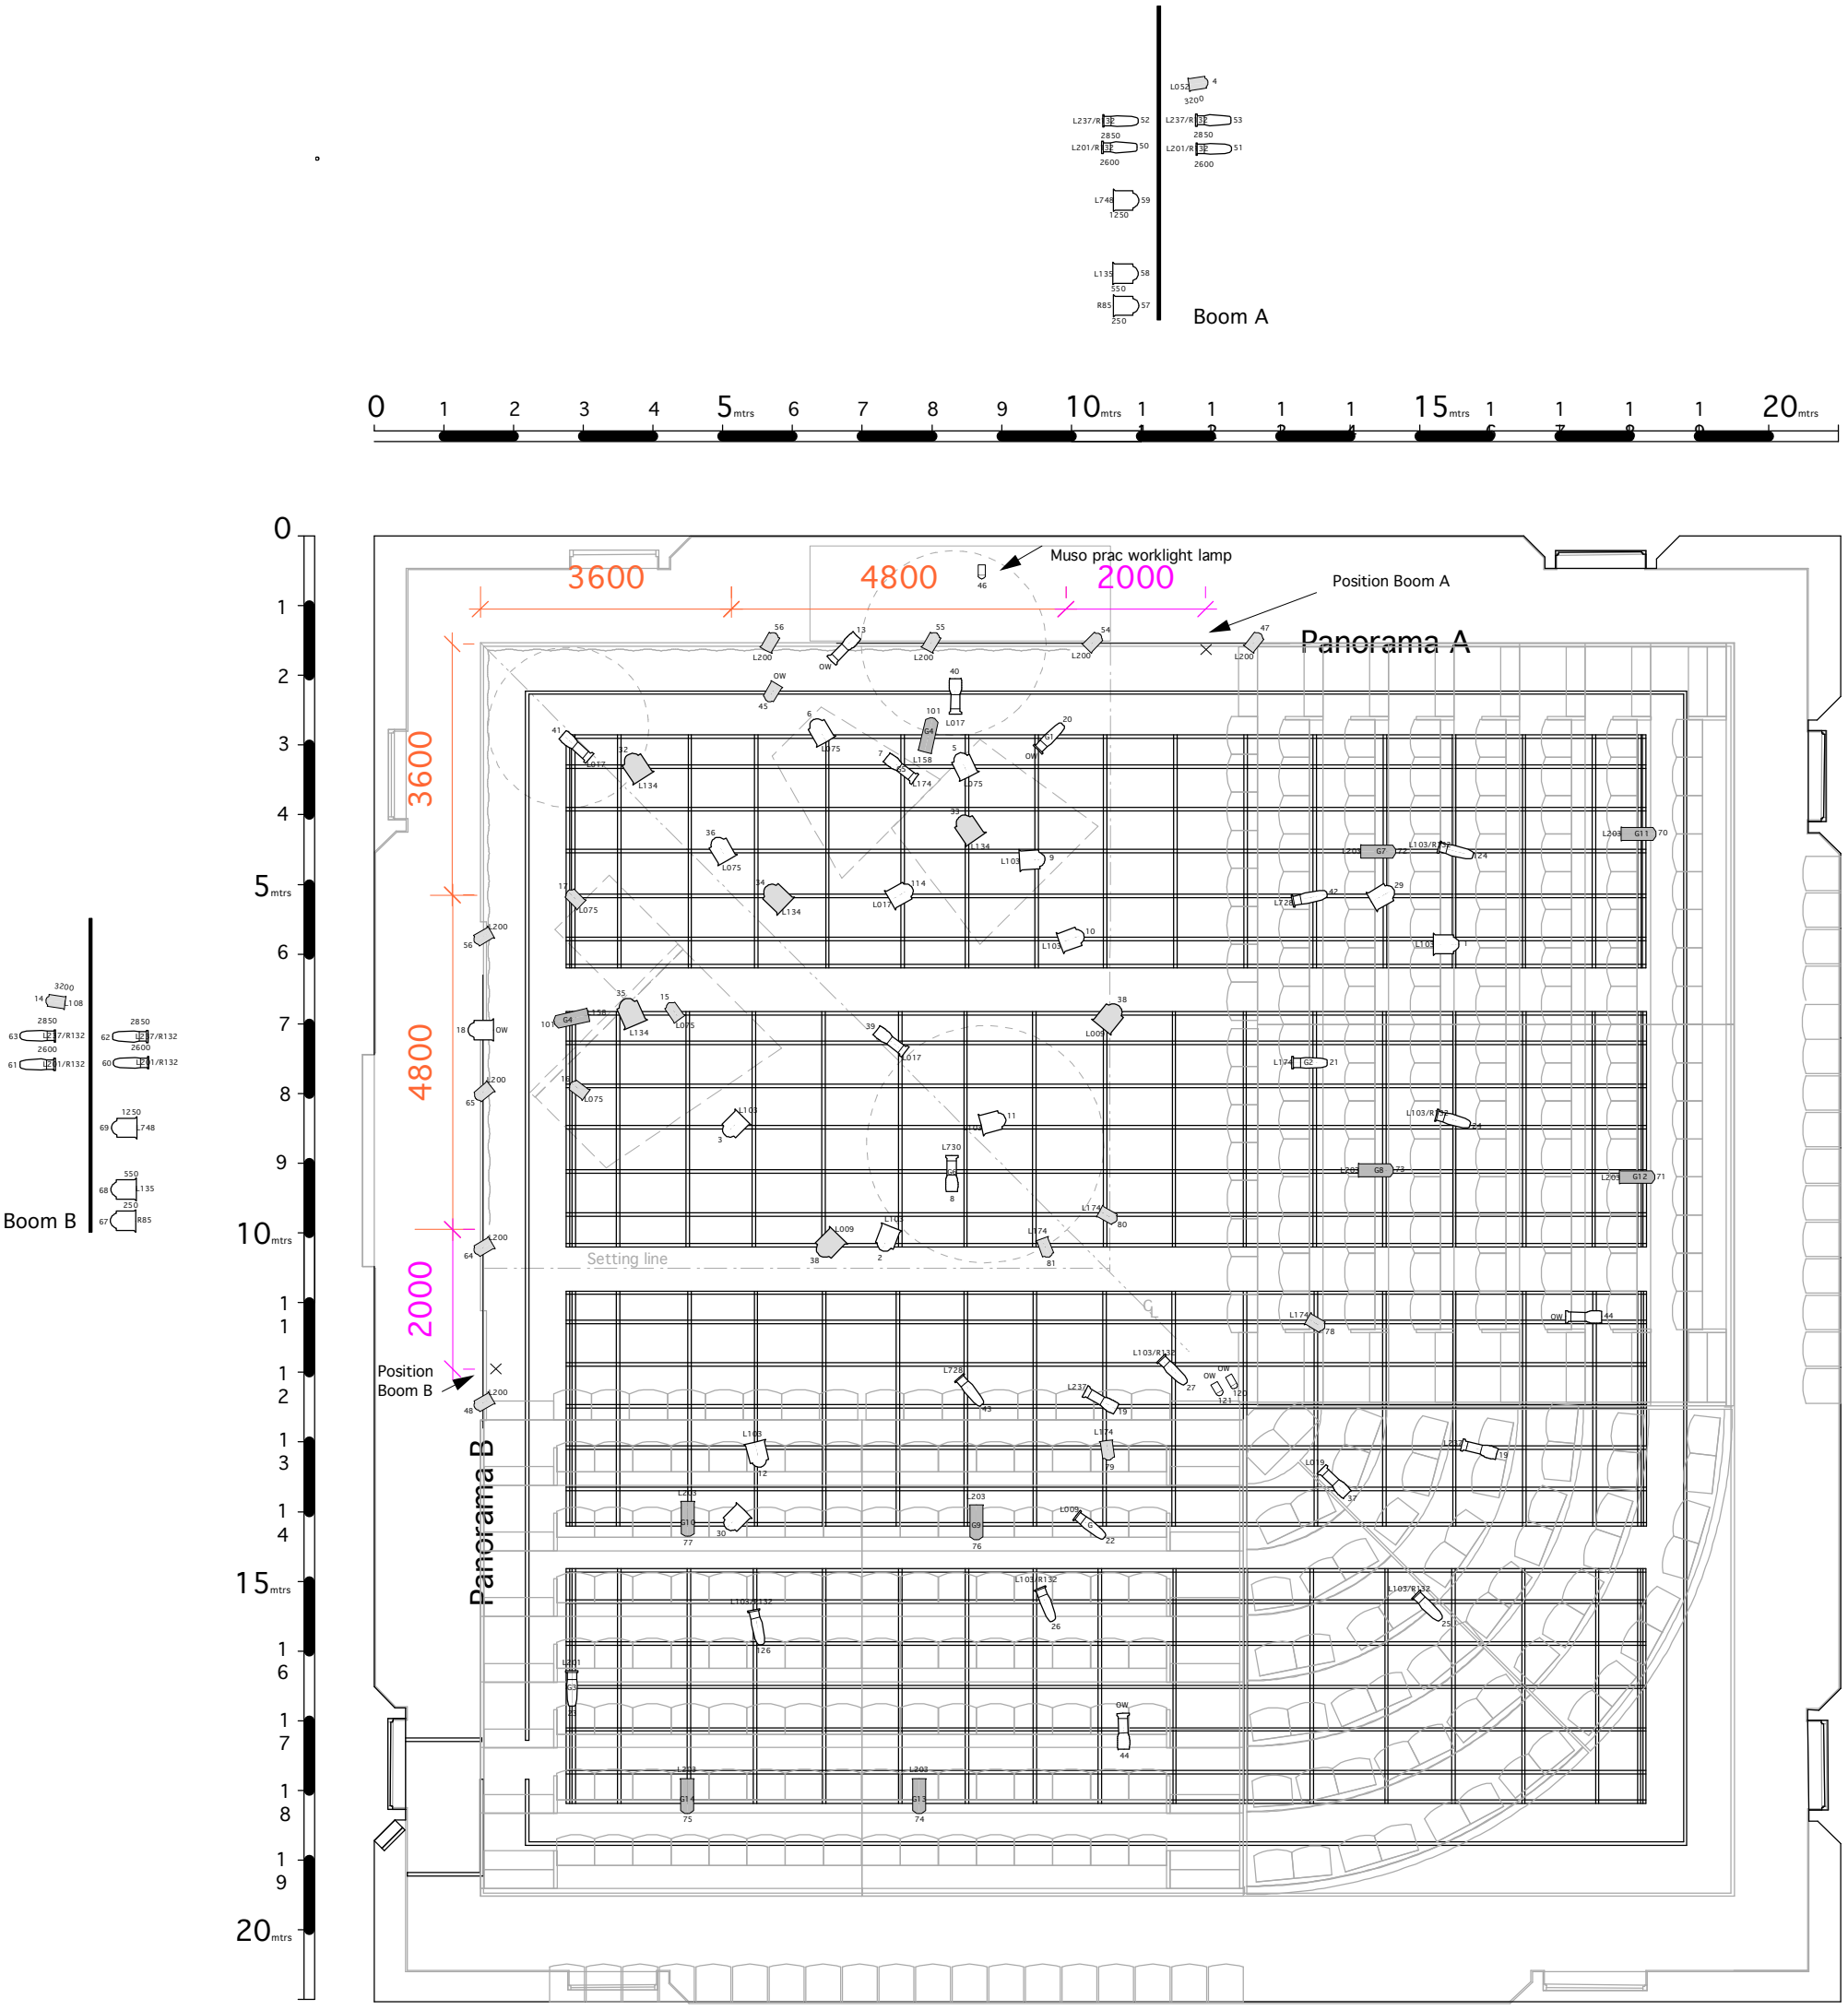

Designer's Notes

"Panorama A" and "Panorama B" lantern positions are rigged on balcony handrail.

2 x Par 16 Floor lamp to be placed under rostra edge, lamps supplied by designer

Gobos supplied by designer, to be delivered

Please supply barndoors for fresnels

Gobo List

G1 GAM 579

G2 GAM 577

G3 GAM 580

G4 ROSCO 777273

G5 GAM 296

G6 GAM 731

G7+ As marked (custom)

Key to Symbols

Patt 123 650W

Patt 223

Selecon 2K

Patt 264

Strand SL 15/32

Selecon Zoom 16/32 1.2K

Par 16

Boom Position

Legend

Gel Color

Lantern Type

Channel No.

Lens Height (mm)

Three Dog Night

by Petra Kalive

an adaption of the Peter Goldsworthy novel

@ SPACE, ADELAIDE FESTIVAL CENTRE

LIGHTING DESIGN: Lisa Mibus

CONTACT 0438 183 949

DRAWN BY: L.MIBUS
DATE: MARCH 2009
SCALE 1 : 100 @ A3

FINAL 092509

VECTORWORKS EDUCATIONAL VERSION